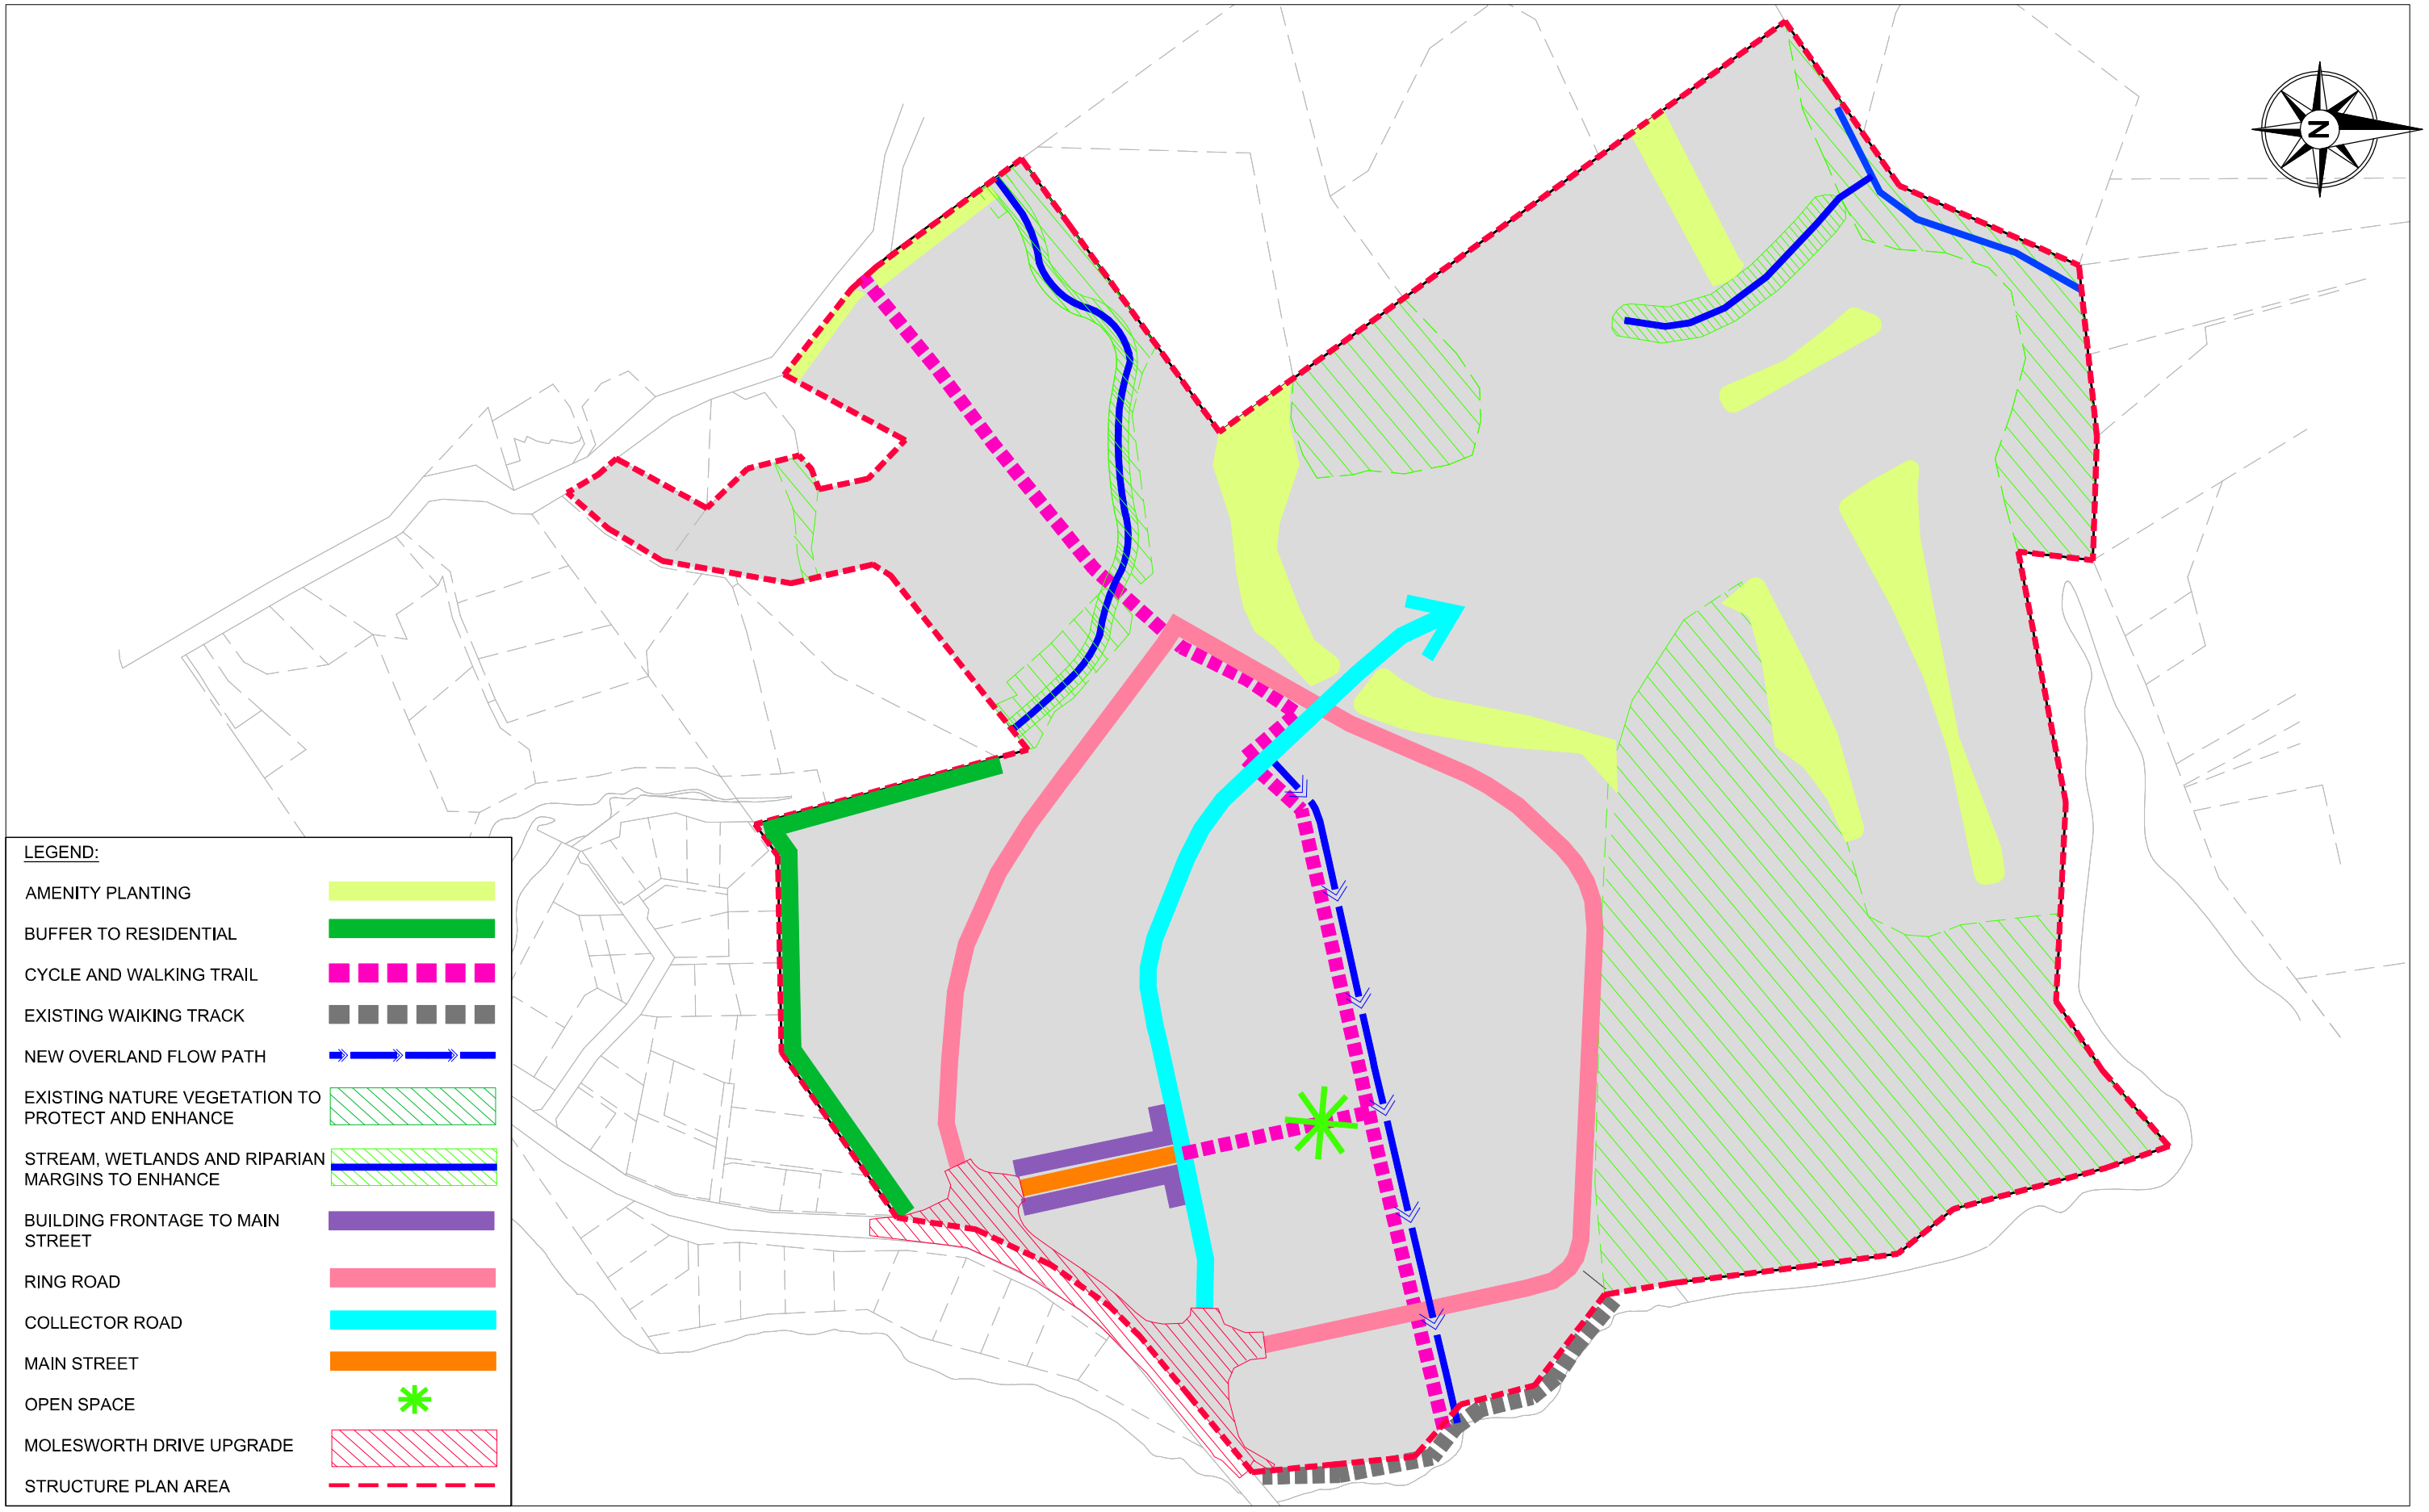


| REV | DESCRIPTION | BY | DATE |
|---|---|---|---|
| A | FIRST ISSUE | JKLM | 30/05/19 |

| | | | |
|---|---|---|---|
| ORIGINATOR: JKLM | DATE: 22/05/19 | SIGNED: | PLOT BY: |
| DRAWN: JKLM | DATE: 22/05/19 | SIGNED: | PLOT DATE: |
| CHECKED: | DATE: | SIGNED: | SURVEY BY: |
| APPROVED: | DATE: | SIGNED: | SURVEY DATE: |

THIS DRAWING AND DESIGN REMAINS THE PROPERTY OF, AND MAY NOT BE REWORKED OR ALTERED, WITHOUT THE WRITTEN PERMISSION OF McKENZIE AND COMPANY CONSULTANTS LIMITED. NO LIABILITY SHALL BE ACCEPTED FOR THE UNAUTHORISED USE OF THIS DRAWING.

ALL DIMENSIONS TO BE CHECKED; DO NOT SCALE FROM DRAWING

PROJECT:
MANGAWHAI CENTRAL LIMITED
83 MOLESWORTH DRIVE
MANGAWHAI

TITLE:
PLAN CHANGE
WITHOUT
PREJUDICE

McKENZIE&Co CONSULTANTS LTD

ISSUE STATUS: FOR DISCUSSION

PROJECT NO: 1450

SCALES: 1:3,000 @ A1, 1:6,000 @ A3

A1

DRAWING NO: 1450-PC-001

REV: A

2019-10-03 08:52:40

REFER TO APPROVED MASTER DRAWING FOR ORIGINAL SIGNATURES

C:\12DS\DATA\MCKFS01\1450 MANGAWHAI VILLAGE_115\T_DRAWINGS\MASTERPLAN\1450-PLAN CHANGE.DWG